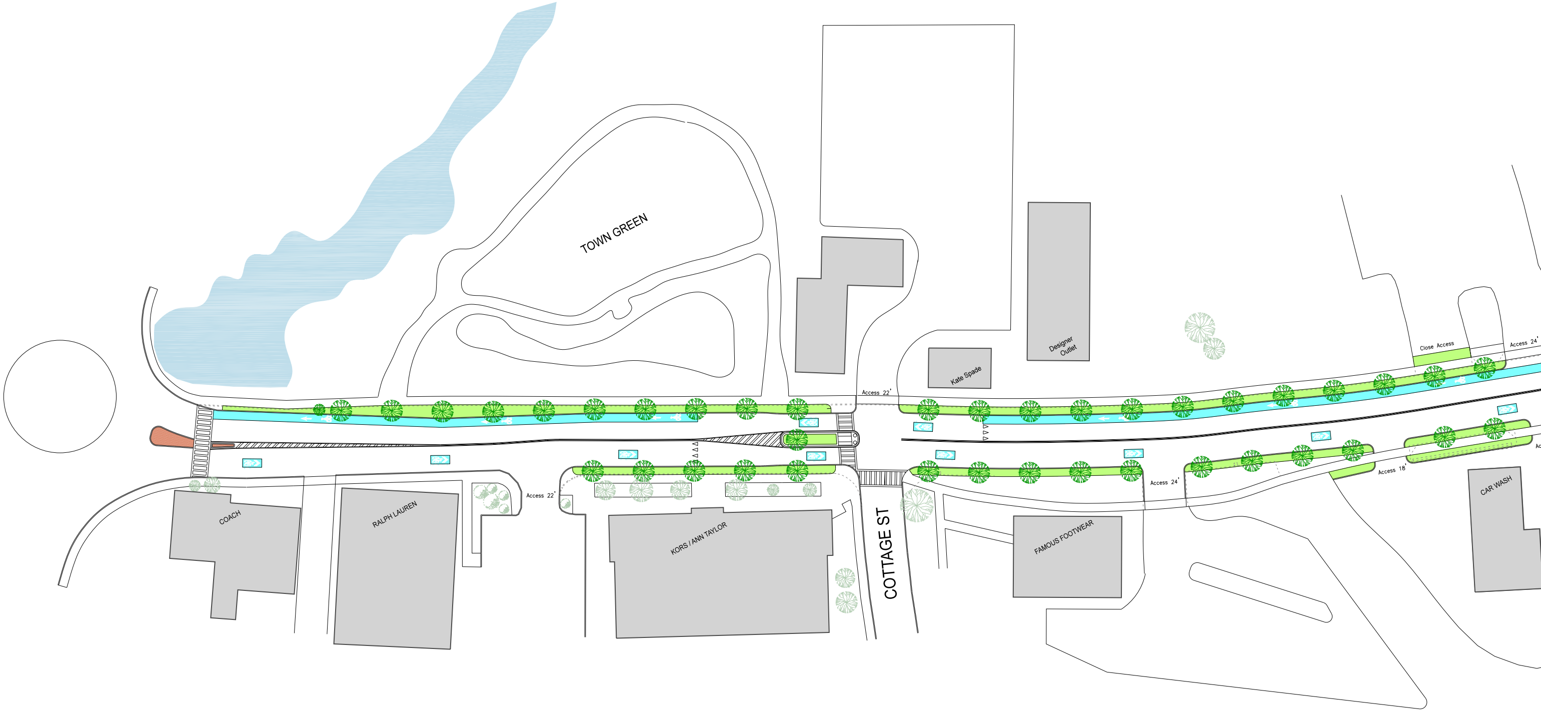
TOWN GREEN
Access 22'
Kate Spade
Designer Outlet
Close Access
Access 24'
COACH
RALPH LAUREN
Access 22'
KORS / ANN TAYLOR
COTTAGE ST
FAMOUS FOOTWEAR
Access 24'
Access 18'
CAR WASH

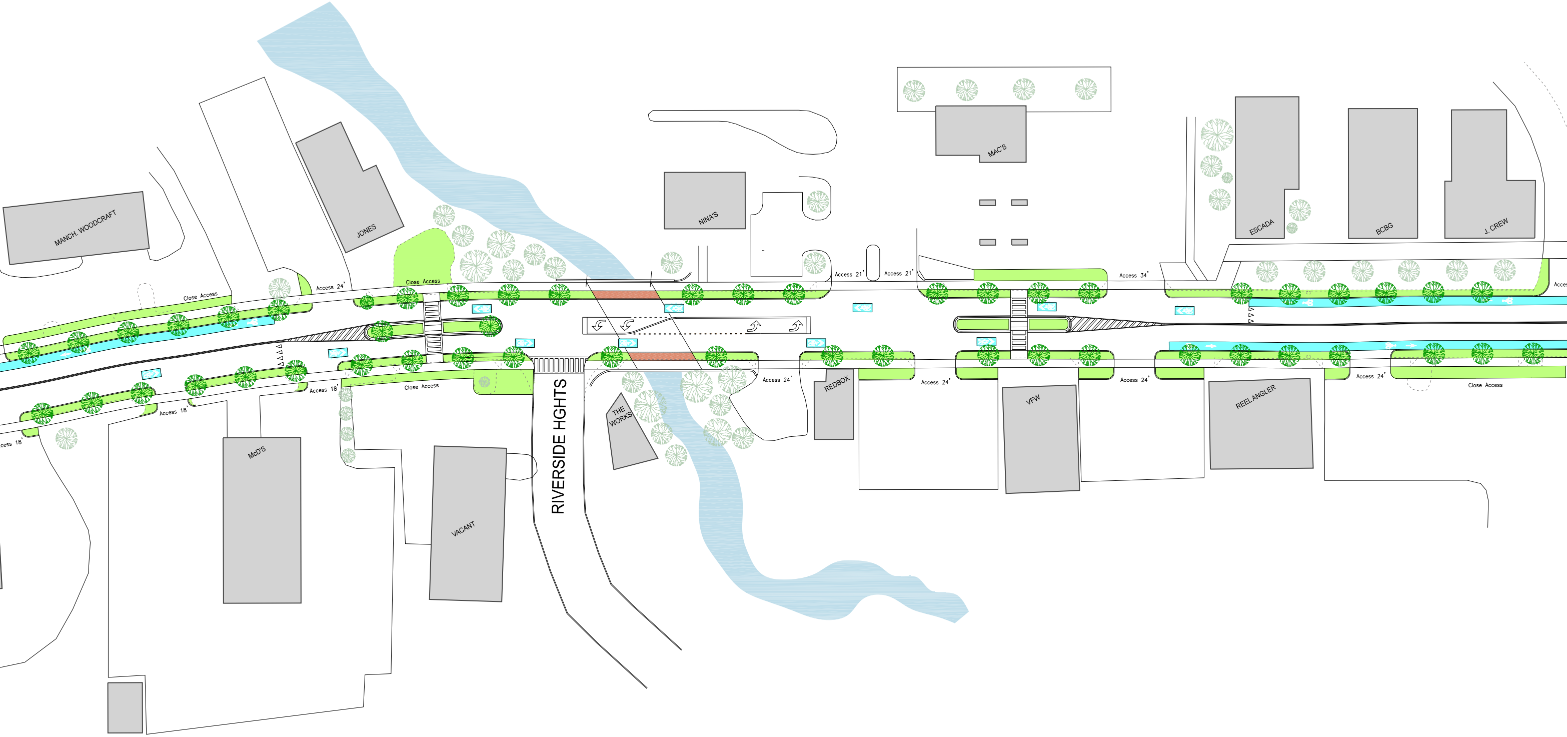
MANCH. WOODCRAFT
JONES
NINA'S
MAC'S
ESCADA
BCBG
J. CREW
Close Access
Access 24'
Close Access
Access 21'
Access 21'
Access 34'
Acces
cess 18'
Access 18'
Access 18'
Close Access
Access 24'
Access 24'
Access 24'
Access 24'
Close Access
RIVERSIDE HGHTS
THE WORKS
REDBOX
VFW
REEL ANGLER
McD'S
VACANT

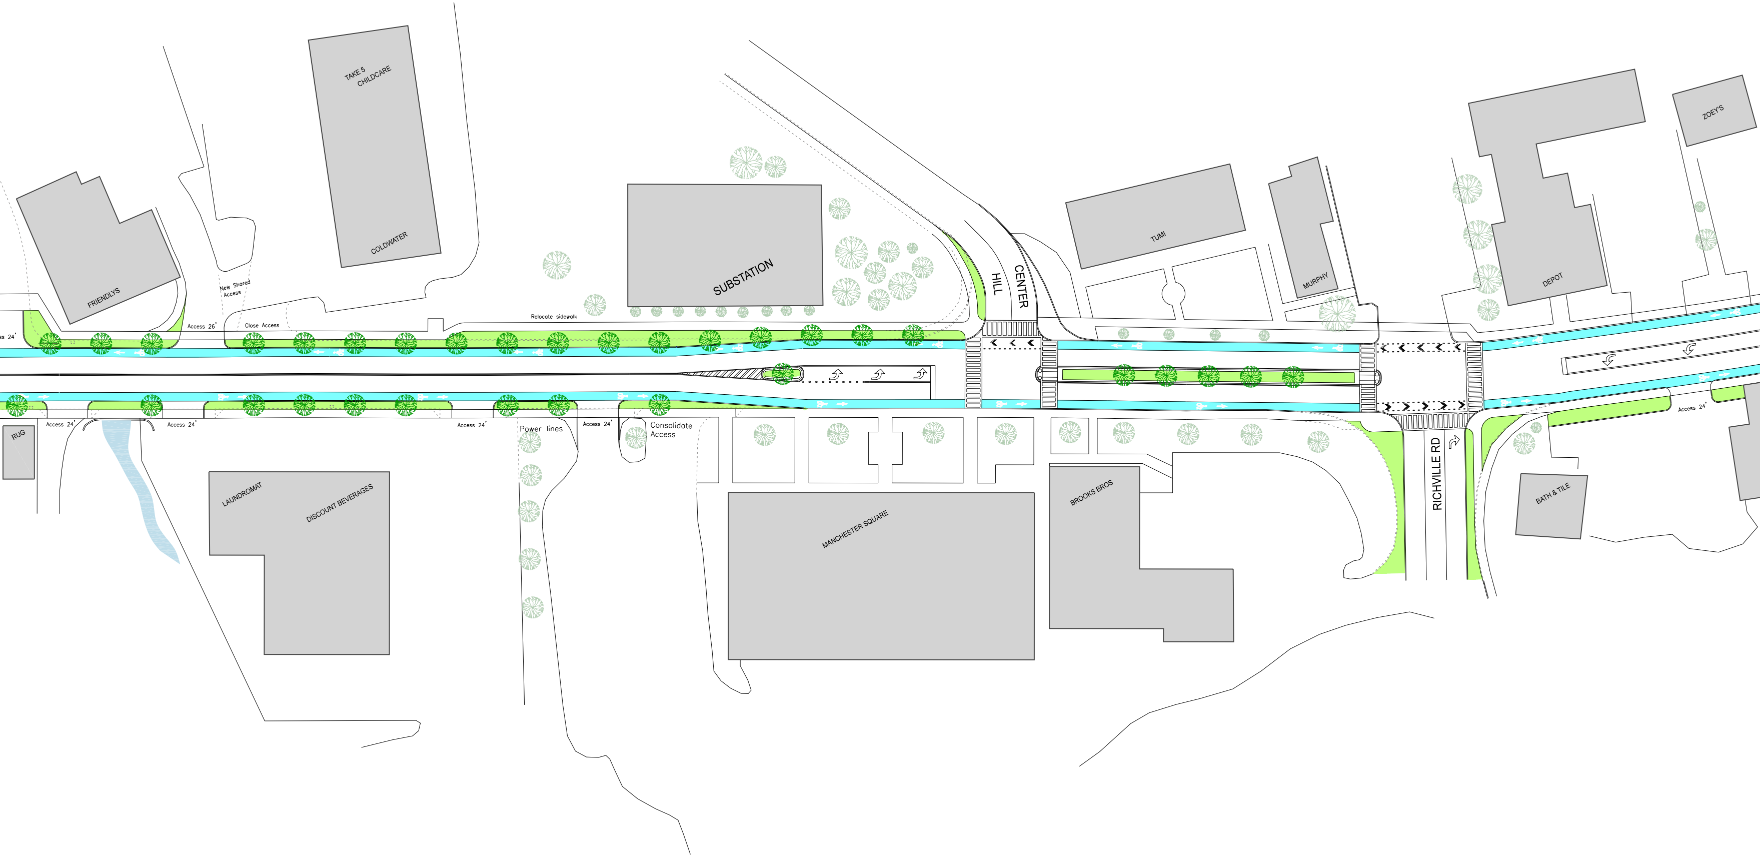
TAKE 5 CHILDCARE
COLDWATER
FRIENDLYS
New Shared Access
ss 24'
Access 26'
Close Access
Relocate sidewalk
SUBSTATION
HILL
CENTER
TUMI
MURPHY
DEPOT
ZOEY'S
RUG
Access 24'
Access 24'
Access 24'
Power lines
Access 24'
Consolidate Access
LAUNDROMAT
DISCOUNT BEVERAGES
MANCHESTER SQUARE
BROOKS BROS
RICHVILLE RD
Access 24'
BATH & TILE

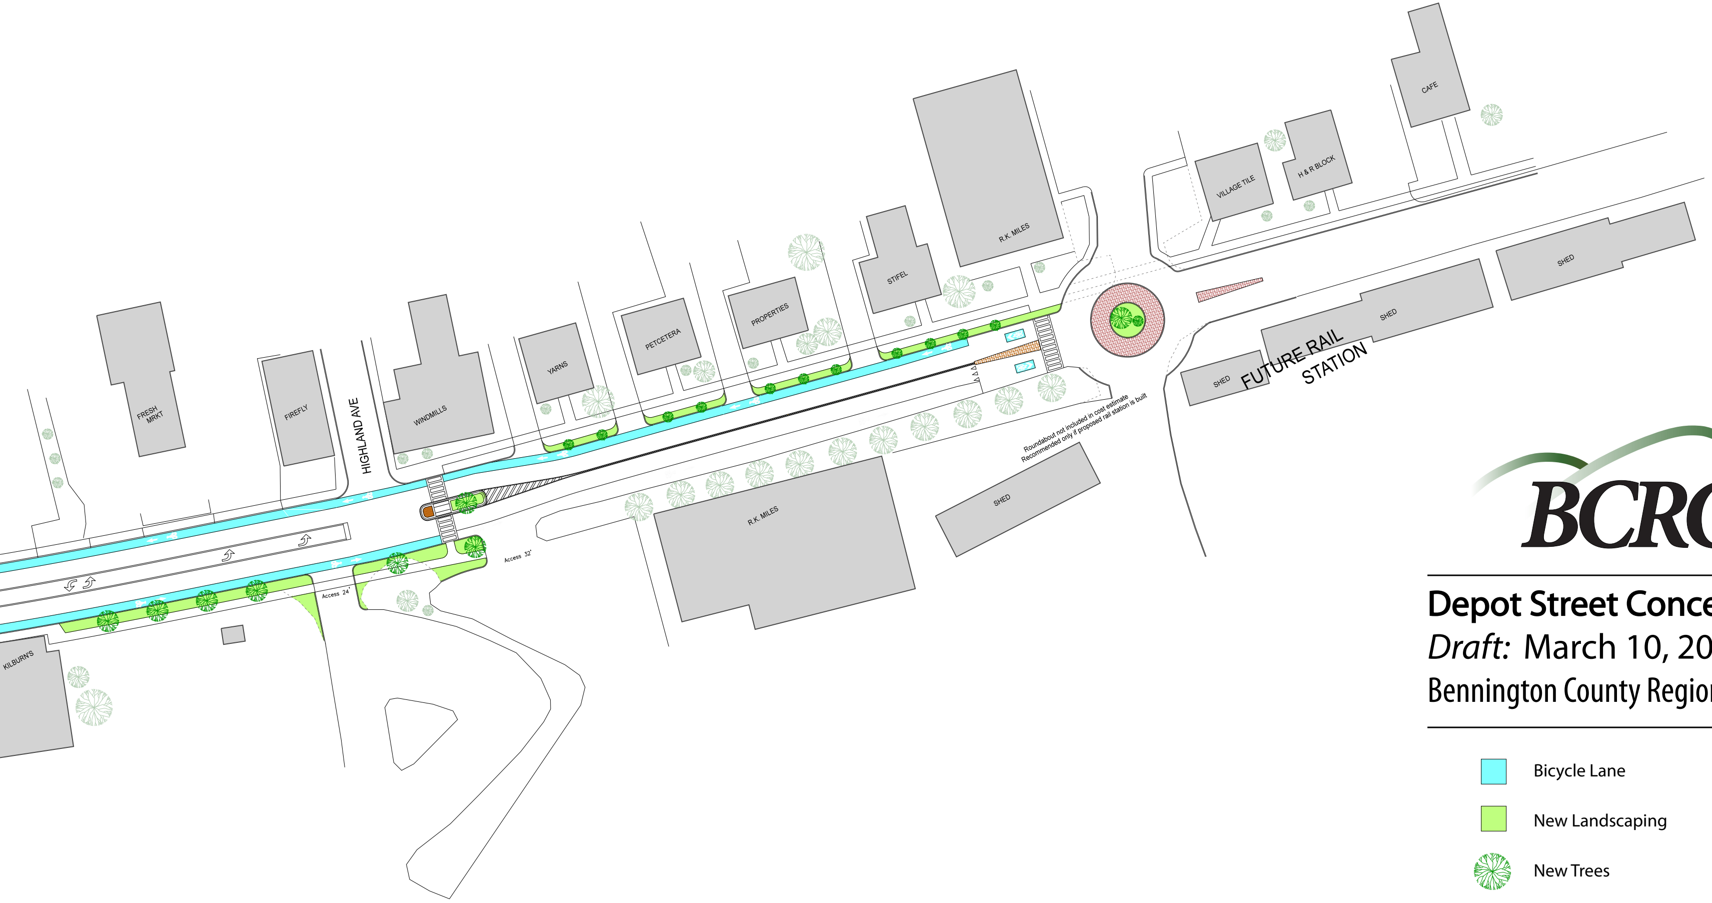
FRESH MRKT
FIREFLY
HIGHLAND AVE
WINDMILLS
YARNS
PETCETERA
PROPERTIES
STIFEL
R.K. MILES
VILLAGE TILE
H & R BLOCK
CAFE
SHED
SHED
SHED
FUTURE RAIL STATION
Roundabout not included in cost estimate
Recommended only if proposed rail station is built
SHED
R.K. MILES
Access 32'
Access 24'
KILBURN'S

BCRC

# Depot Street Conceptual Plan

*Draft:* March 10, 2014

Bennington County Regional Commission

- 🟦 Bicycle Lane
- 🟩 New Landscaping
- ● New Trees
- ○ Existing Trees
- ▭ Shared Lane Marking
- ┈ Curb to Remove

N

25′ 50′ 100′ 200′